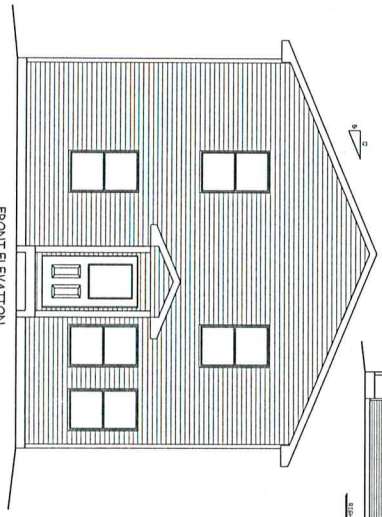

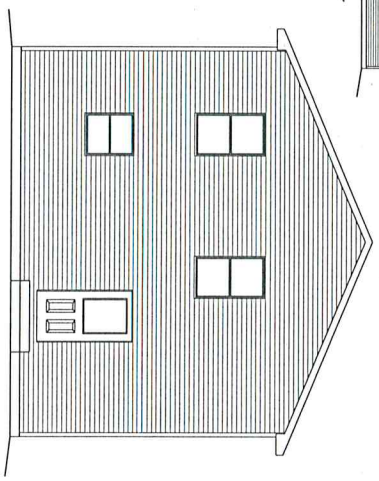

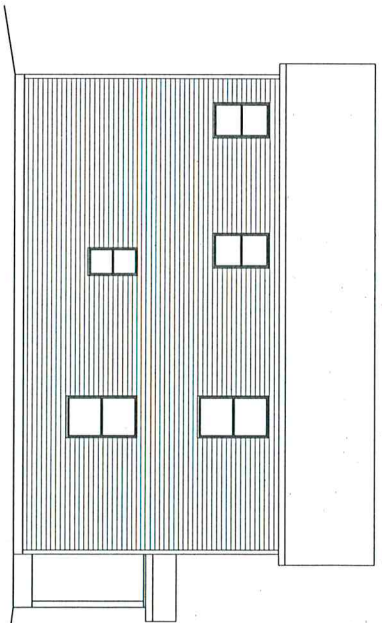

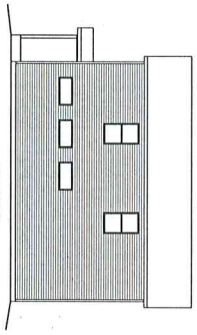

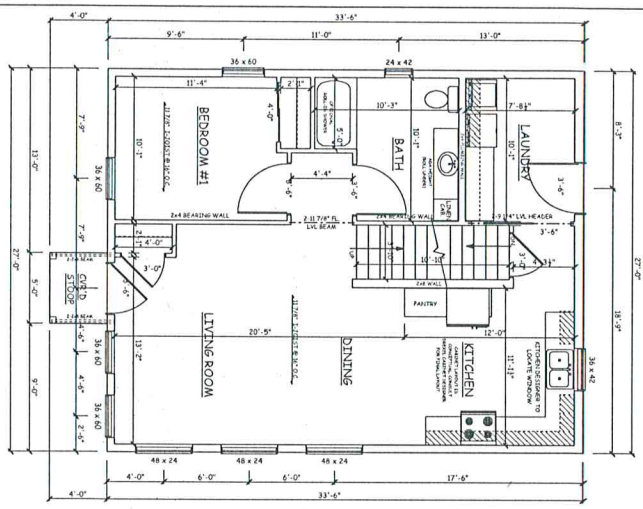

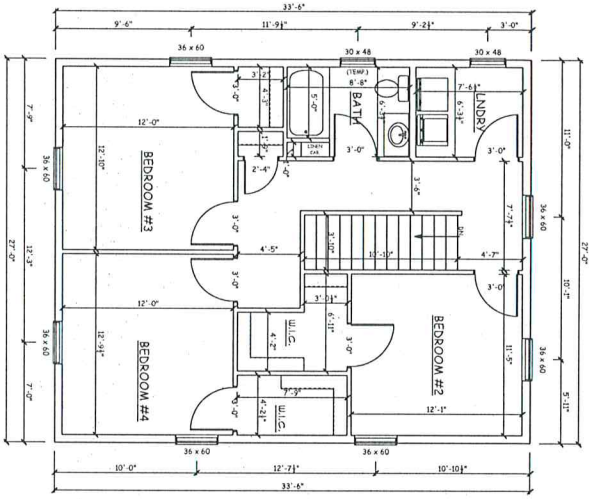

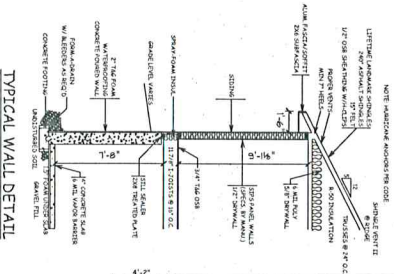

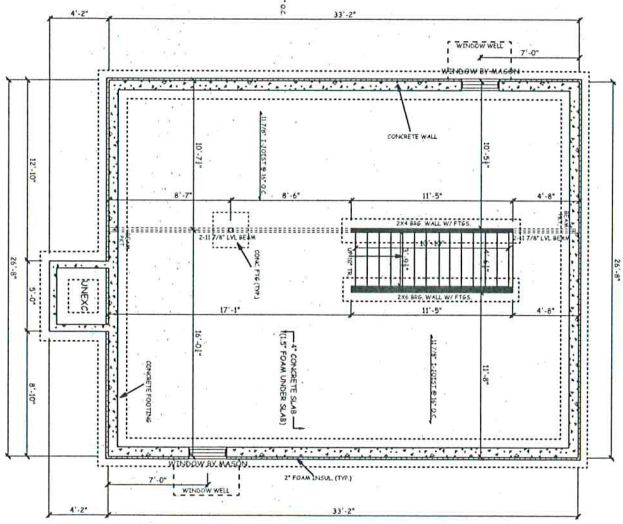

GENERAL NOTES:

- ALL DIMENSIONS ARE TO THE OUTSIDE OF FOUNDATION WALLS UNLESS OTHERWISE NOTED.
- ALL INTERIOR WALLS SHOWN ARE 2x4 STUD WALLS UNLESS OTHERWISE NOTED.
- FRONT WALL SHOWN AS 1 THICK (CHECK ELEVATIONS FOR OTHER NOTES)
- WALL THICKNESS FOR REPRESENTATION ONLY. MASON/CONTRACTOR VERIFY

DRAWN BY: K.M.S.	Drexel Building Supply	PROPOSED NEW PROJECT FOR:	FINAL PLAN
SCALE: As Noted	DrexelTeam.com	THOMAS STREET	PRELIMINARY PLAN - 5/9/16-26/65
SHEET NO: A1		ADVOCAP	REVISIONS - 8/29/16-26/65
DRAWING NO: T16-223-C			REVISIONS -
			REVISIONS -
			REVISIONS -
			REVISIONS -
			BID PLAN - 9/15/16-26/65
			FINAL PLAN -

COPYRIGHT