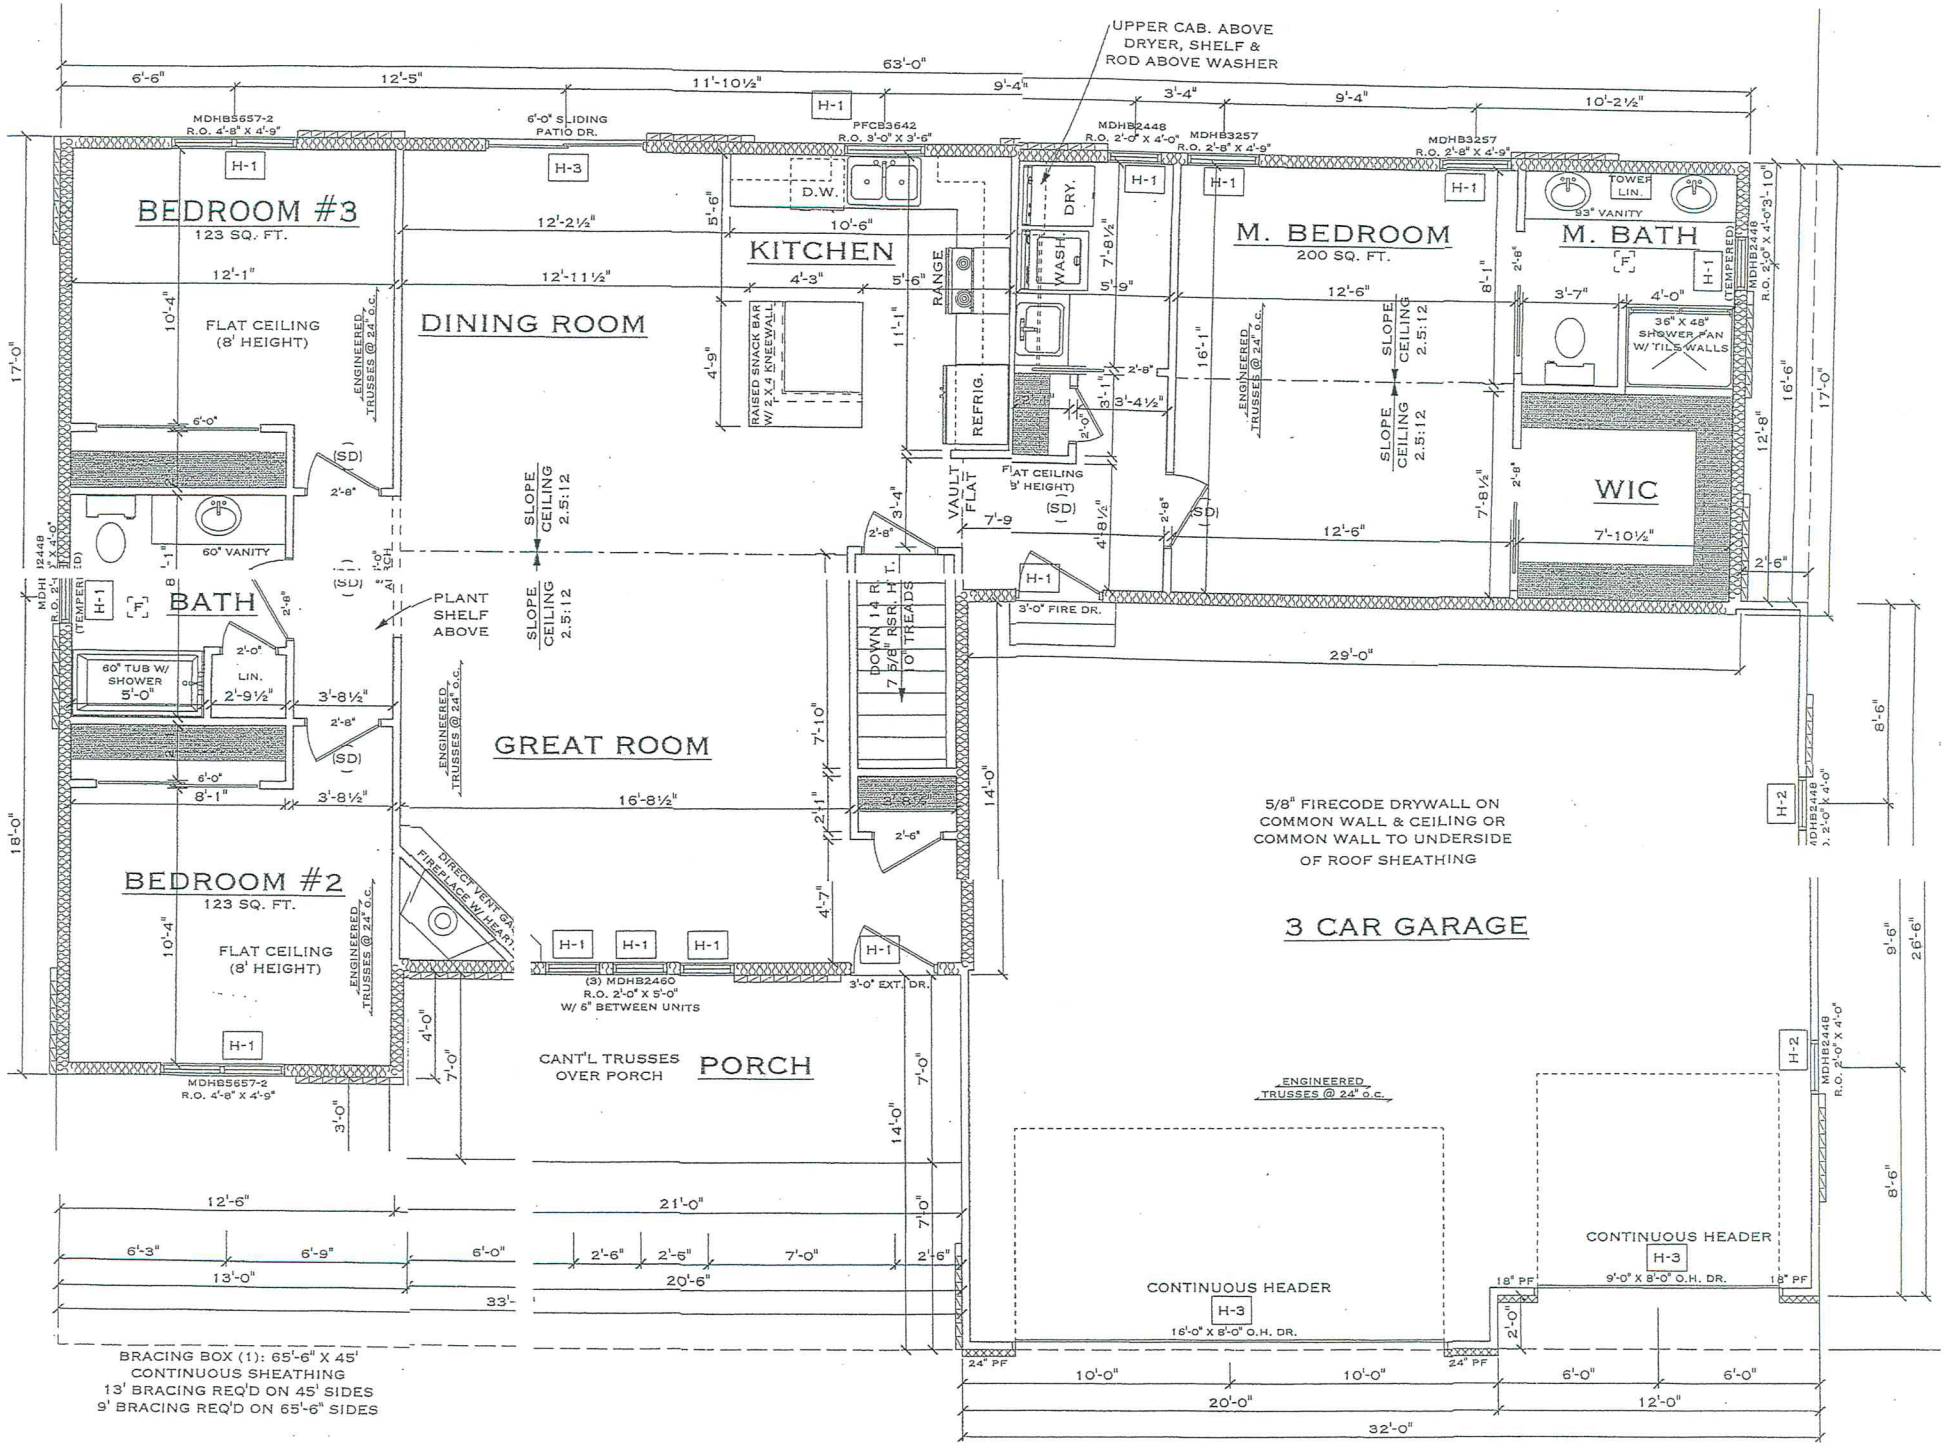

UPPER CAB. ABOVE DRYER, SHELF & ROD ABOVE WASHER
63'-0"
BEDROOM #3
123 SQ. FT.
FLAT CEILING (8' HEIGHT)
DINING ROOM
KITCHEN
D.W.
RANGE
REFRIG.
WASH.
DRY.
M. BEDROOM
200 SQ. FT.
M. BATH
TOWER LIN.
93" VANITY
36" X 48" SHOWER PAN W/ TILE WALLS
WIC
BATH
60" VANITY
60" TUB W/ SHOWER
LIN.
PLANT SHELF ABOVE
GREAT ROOM
BEDROOM #2
123 SQ. FT.
FLAT CEILING (8' HEIGHT)
DIRECT VENT GAS FIREPLACE W/ HEARTH
PORCH
CANT'L TRUSSES OVER PORCH
(3) MDHB2460 R.O. 2'-0" X 5'-0" W/ 6" BETWEEN UNITS
3'-0" EXT. DR.
3'-0" FIRE DR.
DOWN 14 R. 7 5/8" RSR. H.T. 10" TREADS
VAULT FLAT
SLOPE CEILING 2.5:12
ENGINEERED TRUSSES @ 24" o.c.
RAISED SNACK BAR W/ 2 X 4 KNEEWALL
6'-0" SLIDING PATIO DR.
MDHB5657-2 R.O. 4'-8" X 4'-9"
PFCB3642 R.O. 3'-0" X 3'-6"
MDHB2448 R.O. 2'-0" X 4'-0"
MDHB3257 R.O. 2'-8" X 4'-9"
MDHB2448 R.O. 2'-0" X 4'-0"
5/8" FIRECODE DRYWALL ON COMMON WALL & CEILING OR COMMON WALL TO UNDERSIDE OF ROOF SHEATHING
3 CAR GARAGE
CONTINUOUS HEADER
16'-0" X 8'-0" O.H. DR.
9'-0" X 8'-0" O.H. DR.
18" PF
24" PF
BRACING BOX (1): 65'-6" X 45' CONTINUOUS SHEATHING
13' BRACING REQ'D ON 45' SIDES
9' BRACING REQ'D ON 65'-6" SIDES